




Note: Footing #4 poured 8'-8" x 15'-8".
Footing #5 poured 3'-8" x 15'-10".

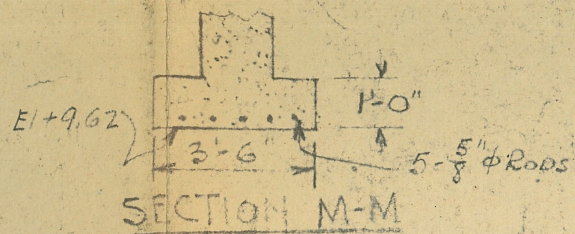


THIS FOOTING SAME
AS FOR COL. 3
INCLUDING ANCHOR
BOLTS & RE-
INFORCING

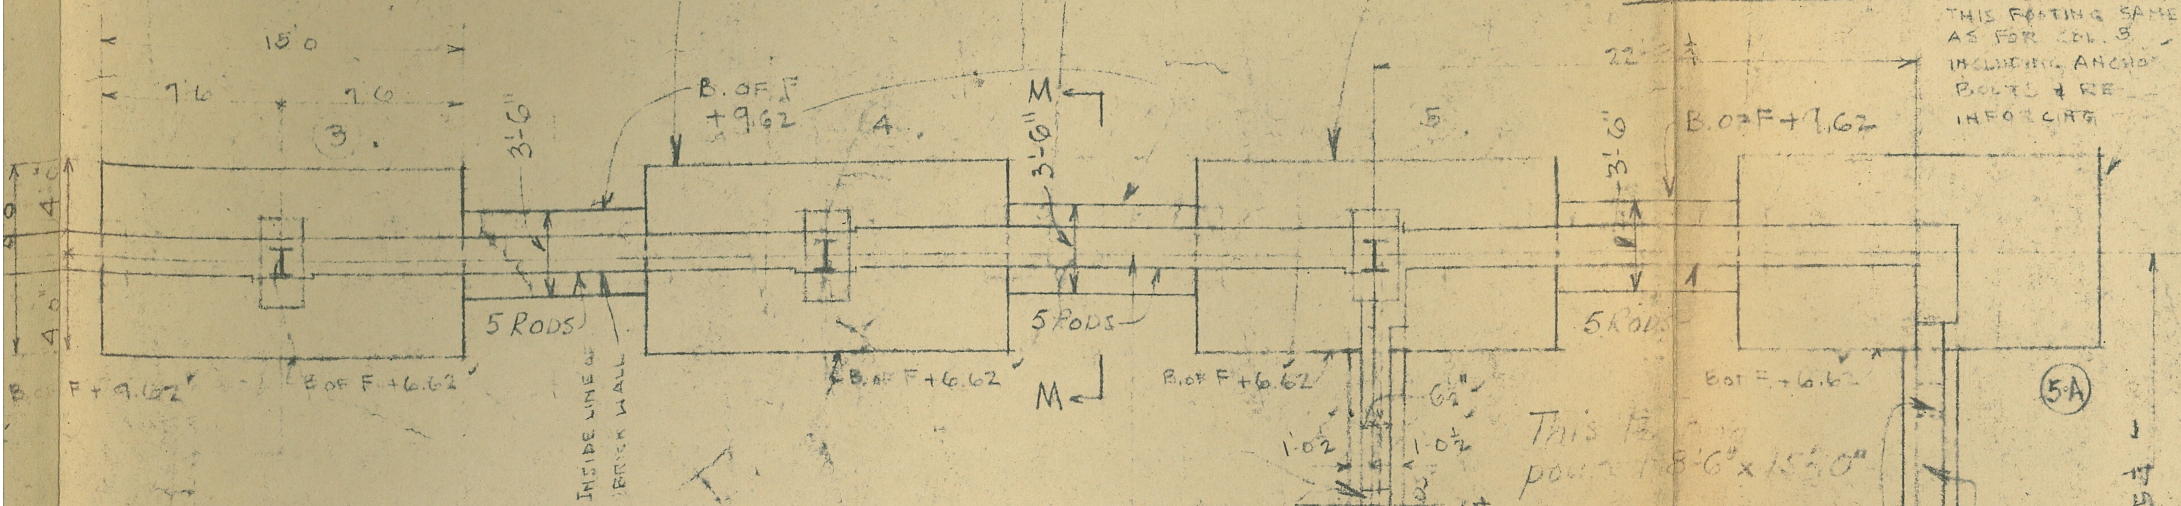

This is a
piece 18'6" x 15'0"

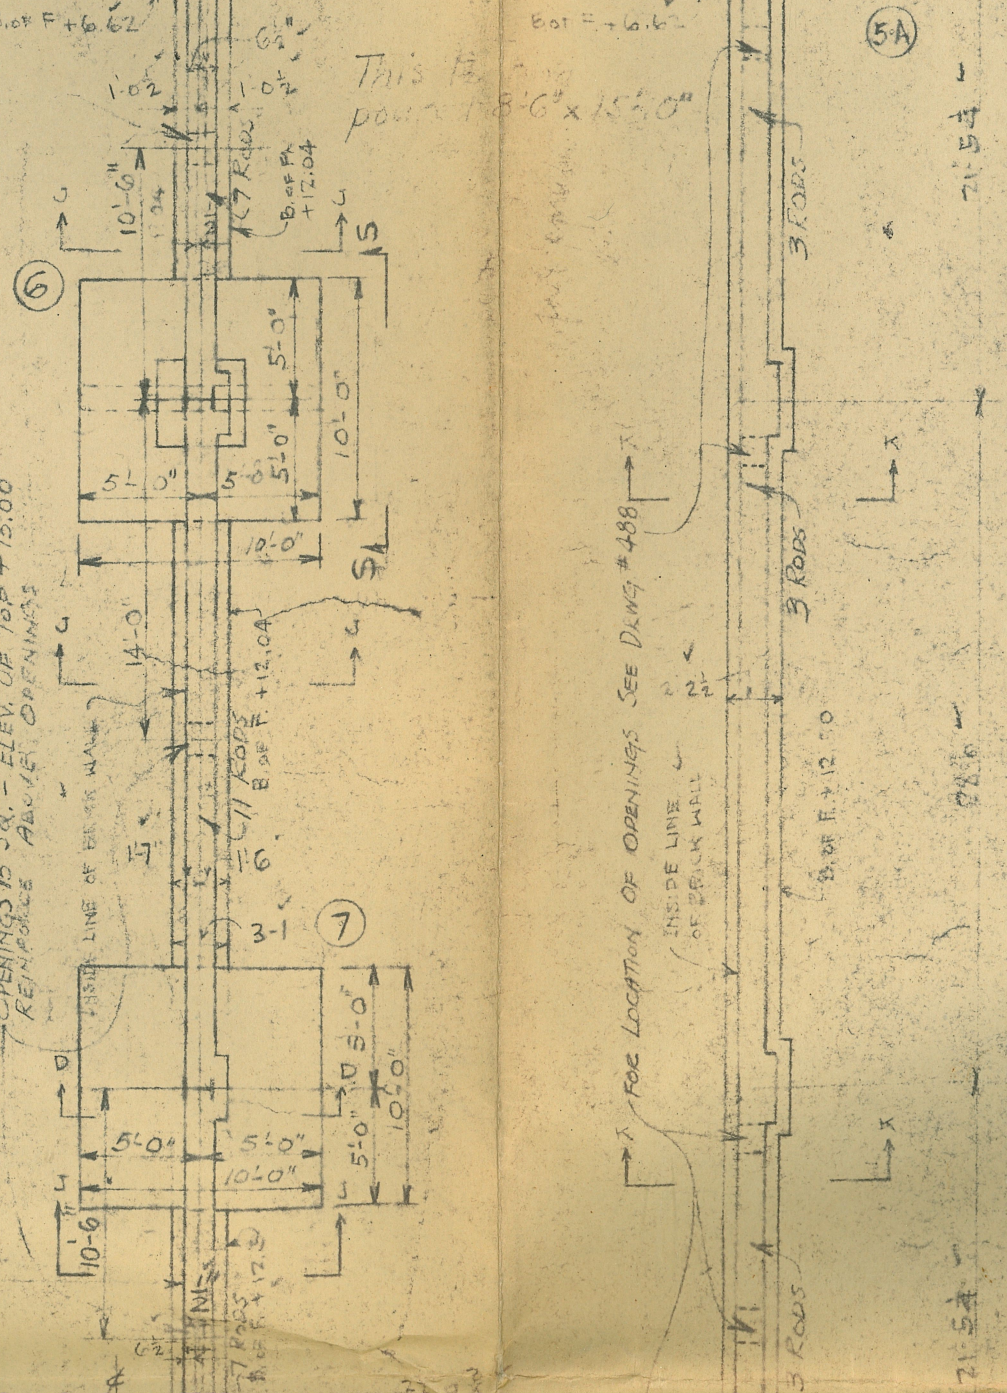

AT DORWAYS TOP ALL
WALLS TOP AT EL+1000
T. EL.+1550.

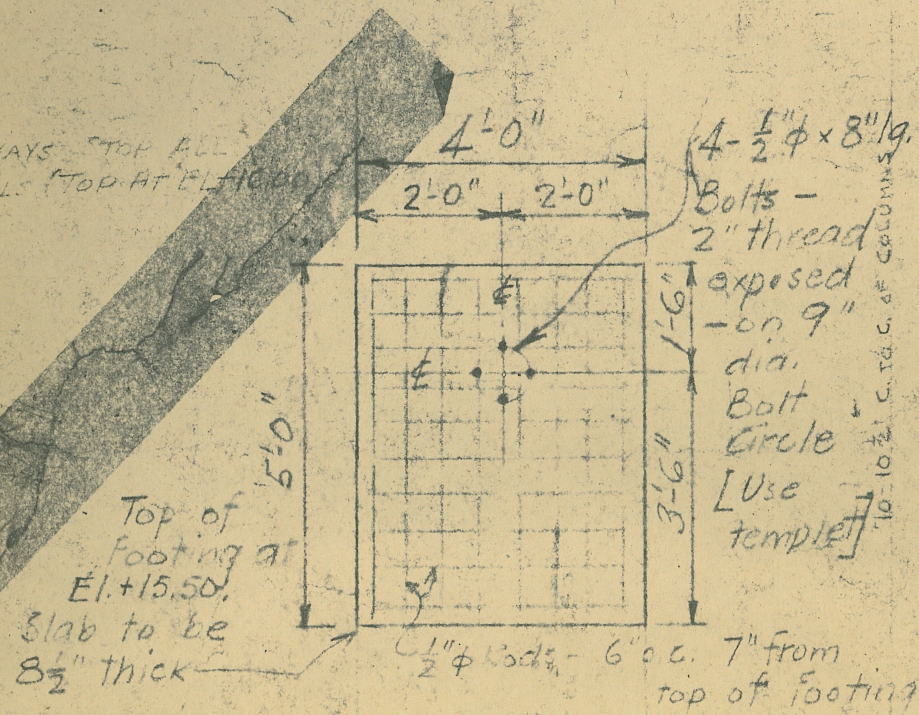

⑨ PLAN VIEW OF
FOOTING FOR SPIRAL STAIR

④ FOOTING FOR.

COLUMN SCHEDULE														
COLUMN NUMBER	1	2	3	4	5	6	7	8	9	10	11	12	13	14
ROOF LINE														
VAR														
BOTTOM CHORD ELEV. + 66.00														
BASE														
FIN. FLOOR + 16.00														
FOR BASE PLATE ELEV. + 13.12														
FOR BASE PLATE ELEV. + 9.70														
ELEV. + 12.02														
ELEV. + 12.70														
SLAB	LENGTH	44				16		44				16		
	WIDTH	20	8	8	8	8	16	8	20	8	8	8	16	8
	THICKNESS	3 1/2					1 1/2		3 1/2				1 1/2	
FOOTING TO STEP	LENGTH					3 1/2	0					3 1/2	0	
	WIDTH					3 1/2	0					3 1/2	0	
	THICKNESS					1 1/2	0					1 1/2	0	
FOOTING TO STEP	LENGTH	5 0	15 0			6 0	0	10 0				5 0	15 0	
	WIDTH	5 0	8 8	8	8	6 0	8	10 0	8	8	8	5 0	8 8	8
	THICKNESS	3 0	3 0			3 0	10	2 0				3 0	3 0	4 0
FOOTING TO STEP	LENGTH													
	WIDTH													
	THICKNESS													
COLUMN NUMBER	1	2	3	4	5	6	7	8	9	10	11	12	13	14

